Saved Tuesday, March 03, 2015 4:18:38 PM MKEENE Plotted Tuesday, March 03, 2015 4:27:16 PM Rollins, Andrew

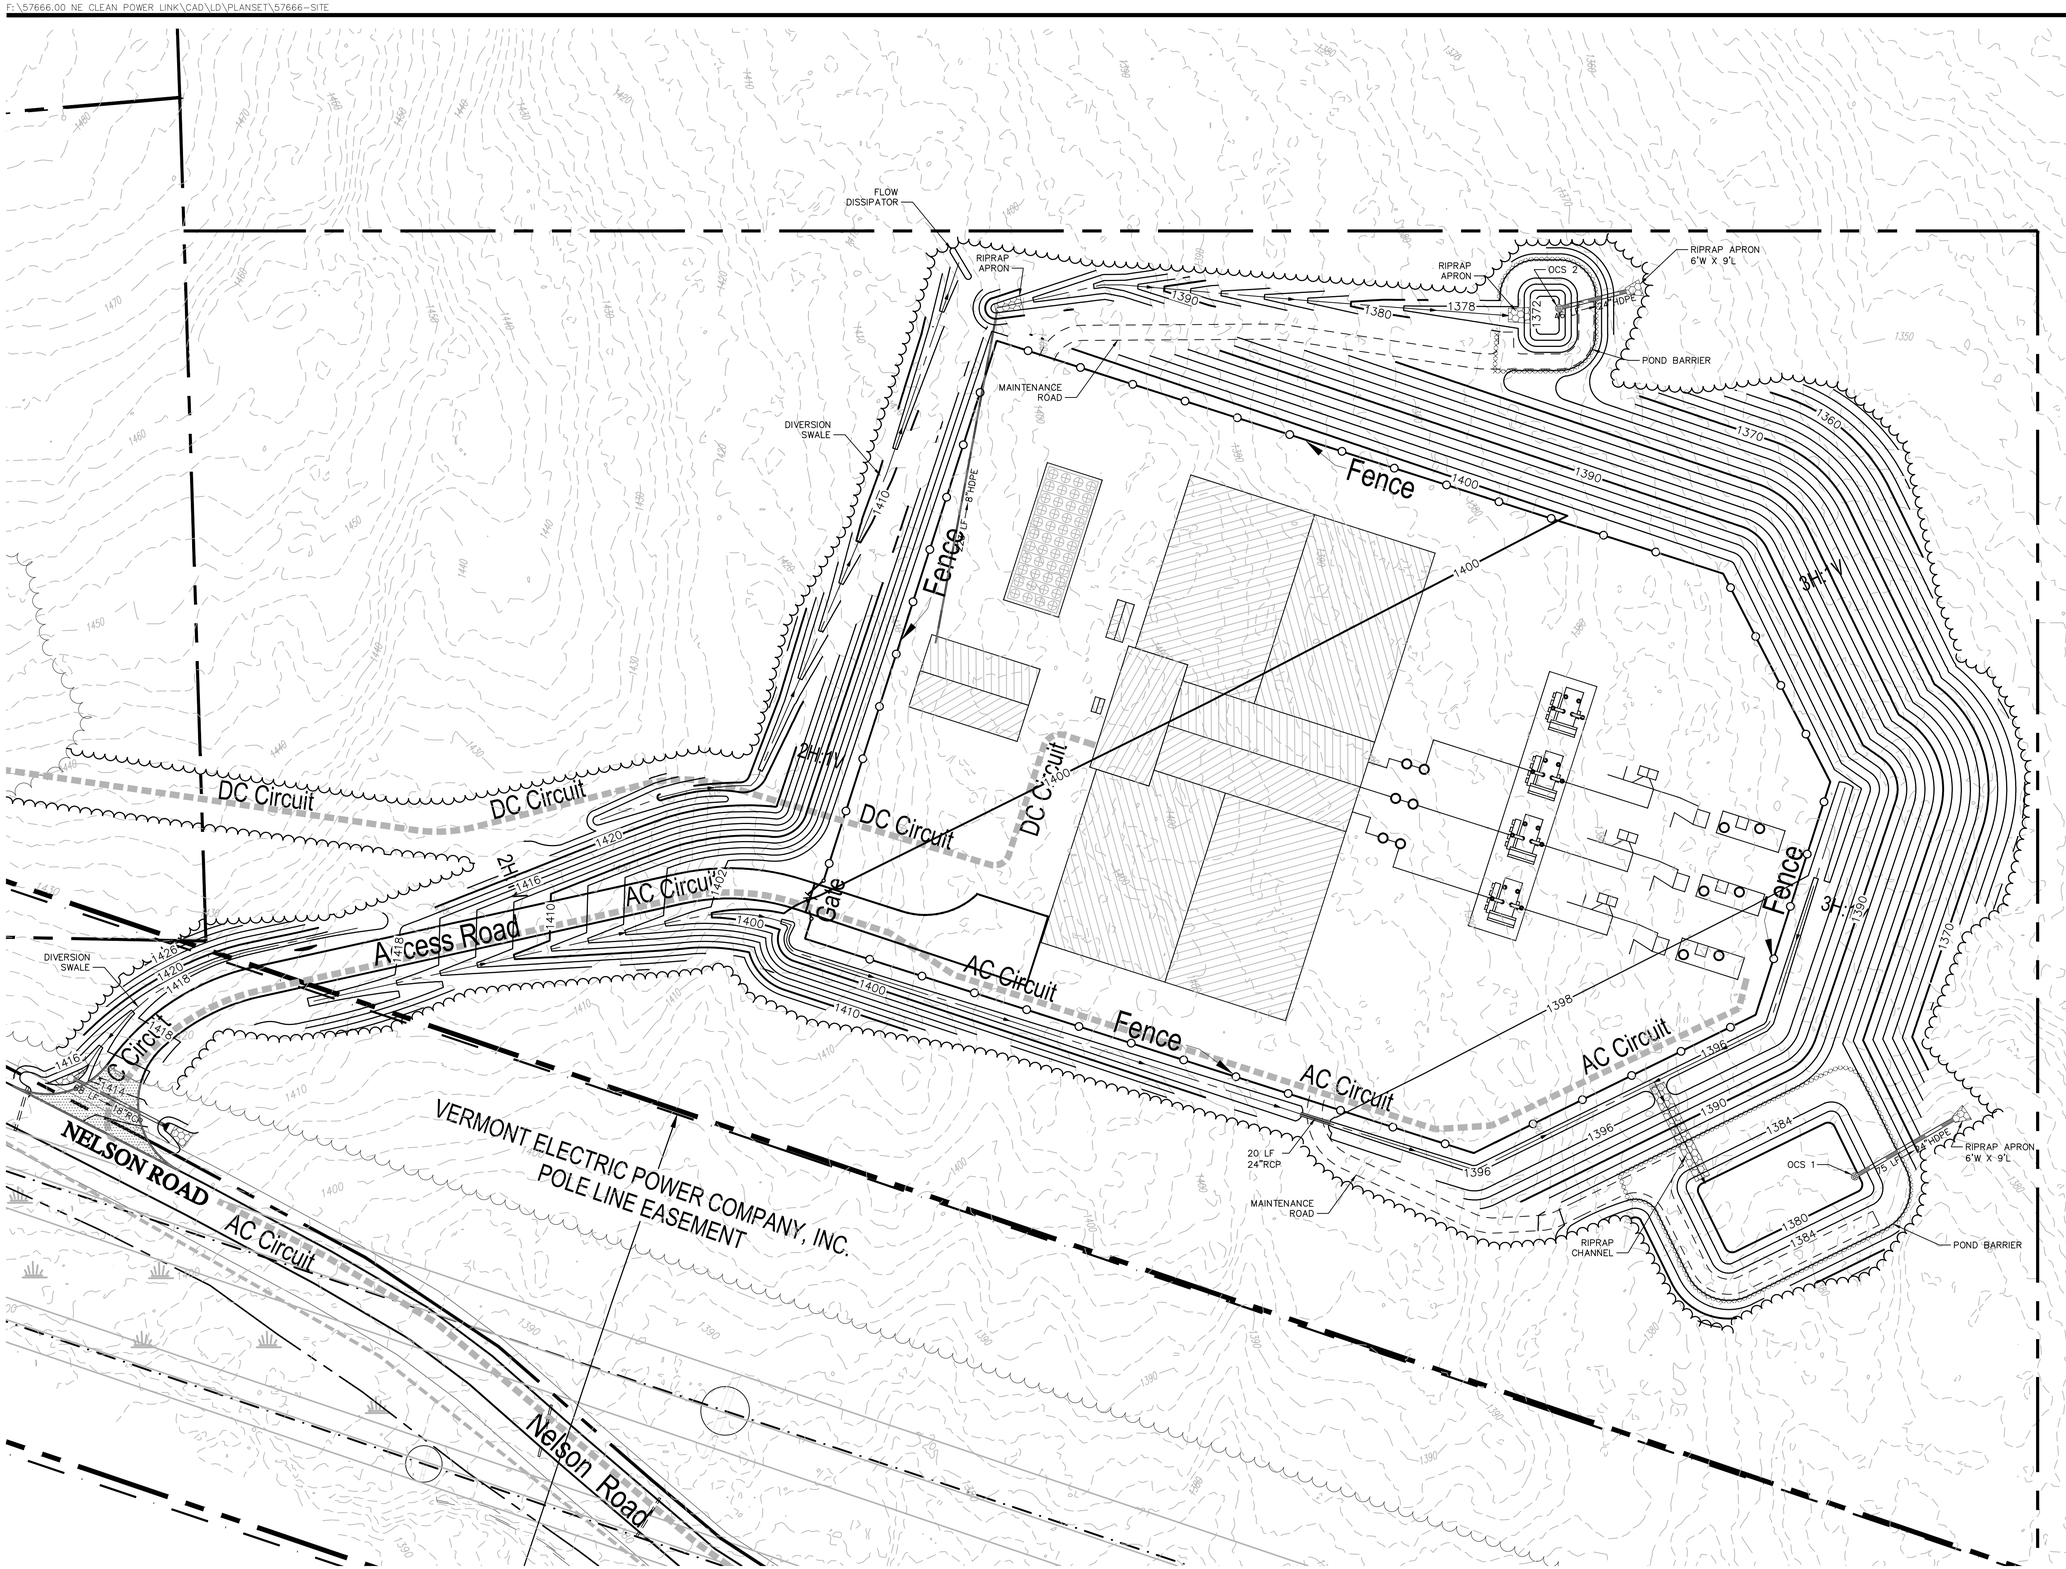

VHB

Vanasse Hangen Brustlin, Inc.

Transportation
Land Development
Environmental Services

40 IDX Drive, Building 100, Suite 200
South Burlington, Vermont 05403
802.497.6100 • FAX 802.495.5130

N

50 0 50 100
SCALE IN FEET

No.	Revision	Date	Appvd.

Designed by MK | Drawn by AR | Checked by KR
CAD checked by | Approved by
Scale 1"=50' | Date March 3, 2015

Project Title
NE Clean Power Link
Converter Station

Nelson Road
Ludlow, Vermont

Issued for

Not Approved for Construction

Drawing Title
Site Plan

Drawing Number
C-1

Sheet 1 of 2

Project Number
57666.00